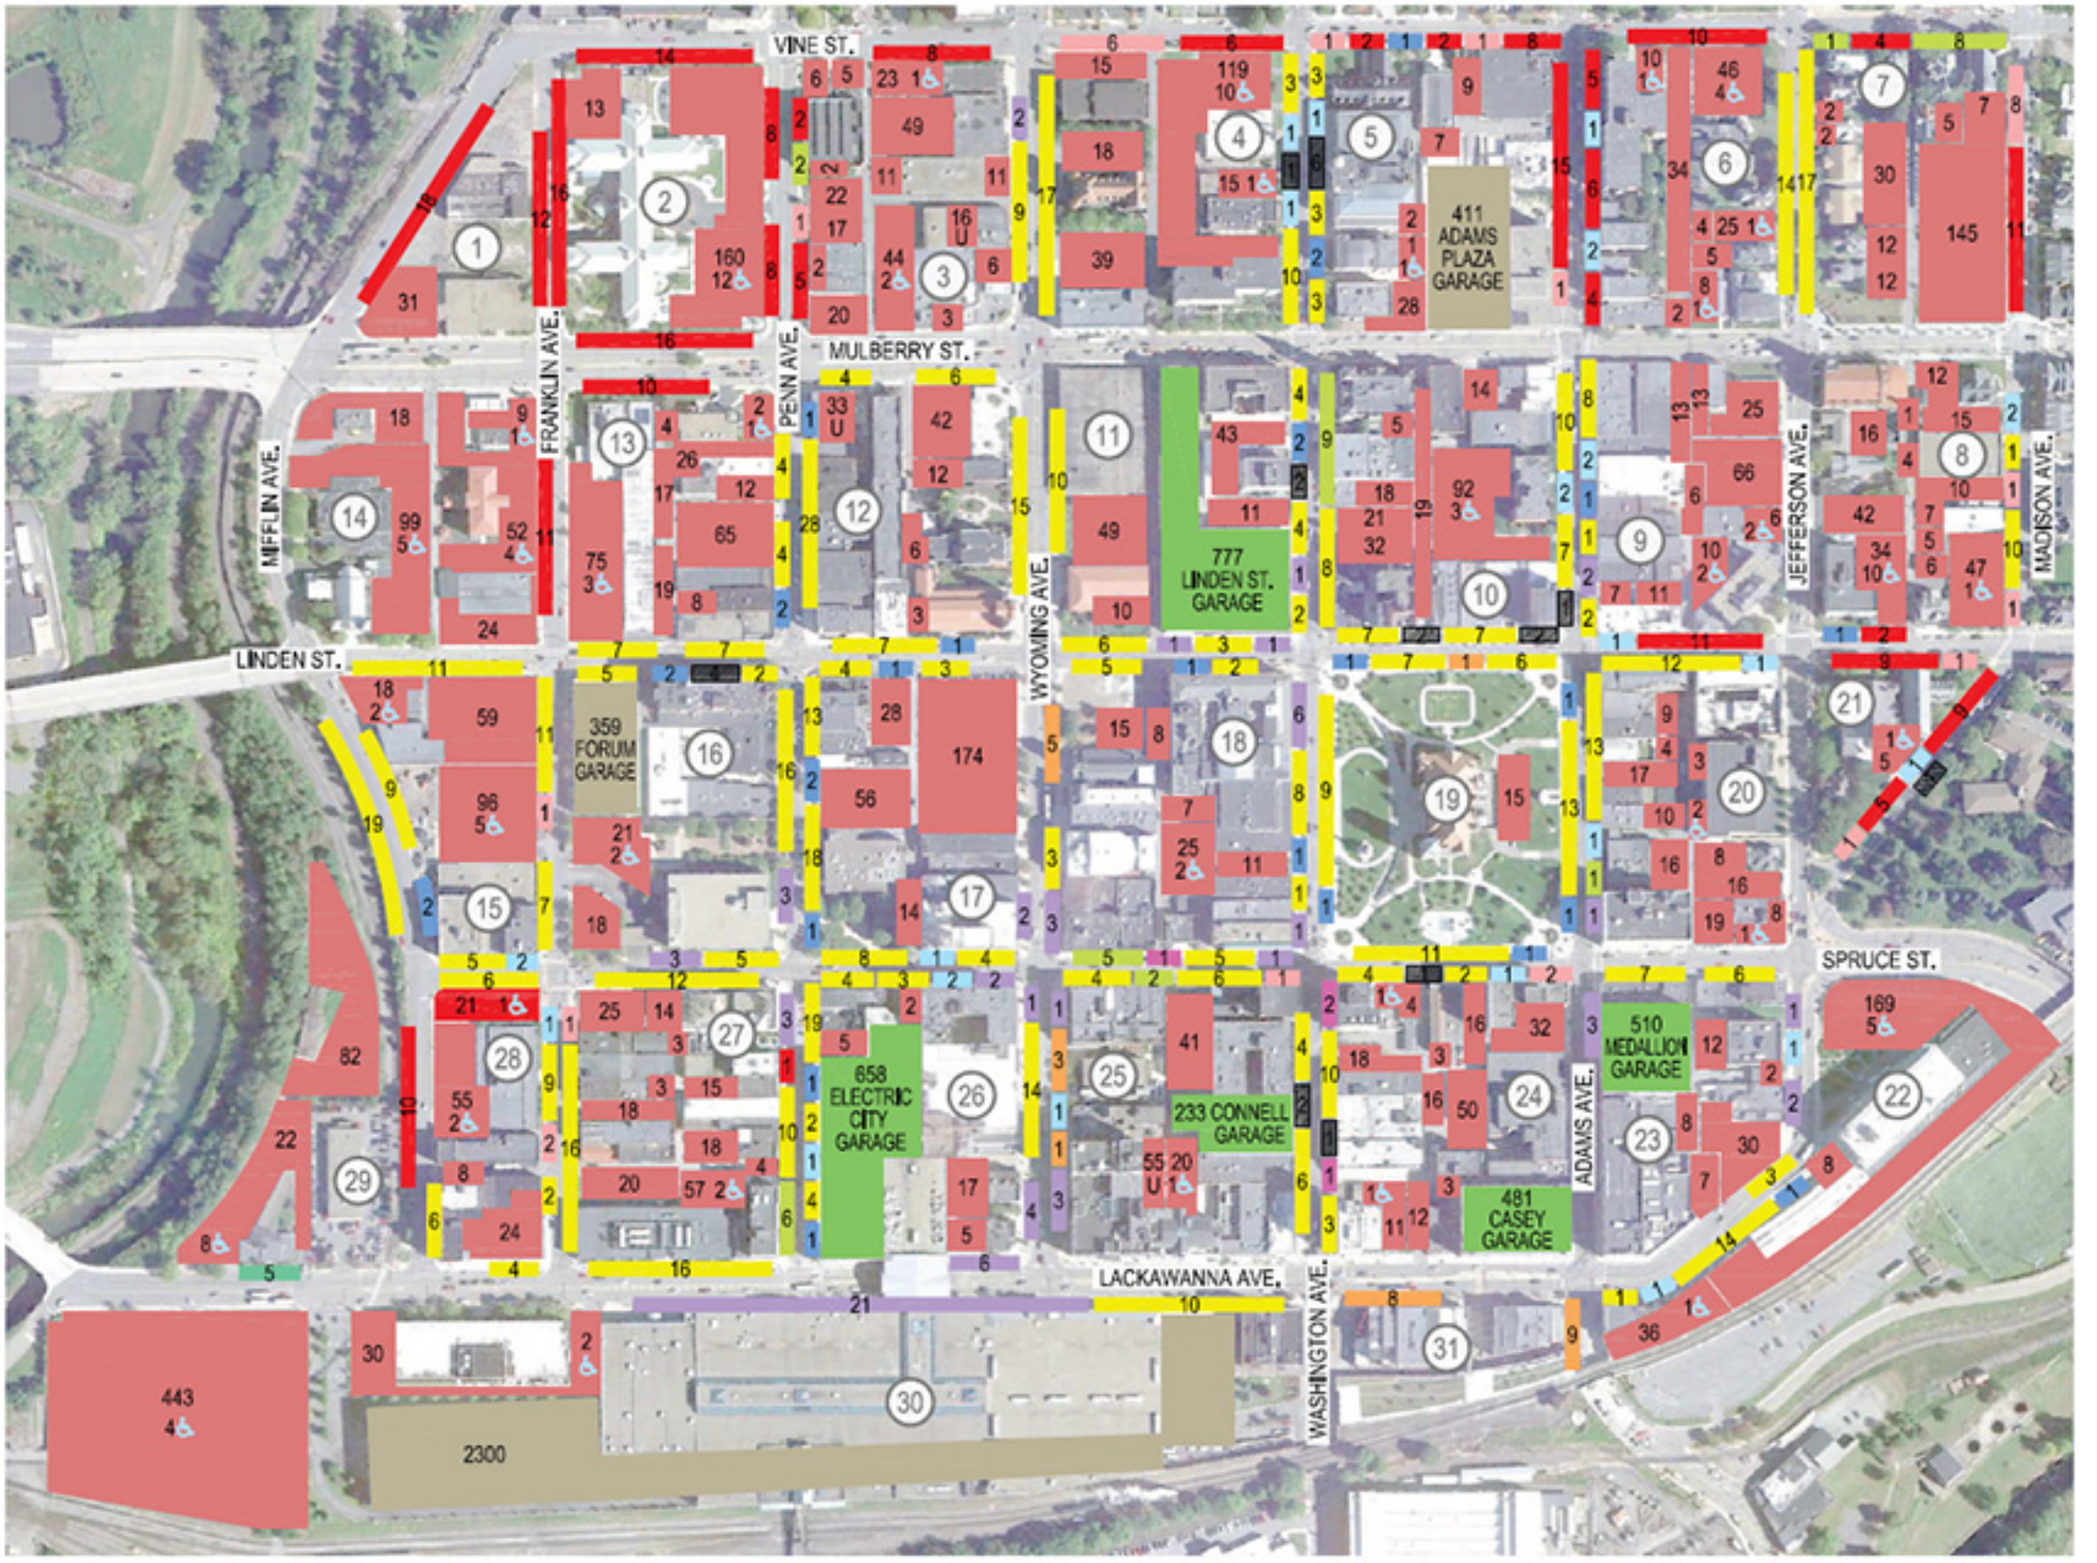

PARKING STUDY
FOR
THE CITY OF SCRANTON
Scranton, Pennsylvania

RICH & ASSOCIATES
Parking Consultants
Architects Engineers
Planners

LEGENDS

(#) BLOCK NUMBER

OFF STREET PARKING
- PRIVATE
- PUBLIC
- PRIVATELY OWNED PUBLIC
- BARRIER FREE

ON STREET PARKING
- 10 Hr.
- 2 Hr.
- 30 Min.
- 15 Min.
- 10 Min.
- RESERVED / PERMIT
- FREE B.F.
- METERED B.F.
- CAB
- FREE
- LOADING ZONE

BLOCK FACE KEY PLAN:

A
D (#) B
C

U = UNDER BUILDING PARKING

Sheet Title:
PARKING SUPPLY

Job No.	12281
Scale	NTS
Date	05/24/2012
Checked By	ALN

MAP Number: MAP 2

Page Number: 5